POSITION	1	2										3	4		5	
NAME	HOUSING	INSERT										HOUSING SEAL	SECONDARY LOCK		SLIDER	
MATERIAL	PBT GF30 FR17	PBT GF30	PBT GF30 FR17				PBT GF30					LSR 50 SHORE	PBT GF30 FR17	PBT GF30	PBT GF30 FR17	PBT GF30
COLOR:	BLACK	BLACK	BLACK	GRAY	GREEN	BLUE	BLACK	GRAY	GREEN	BLUE		REDDISH-BROWN	ORANGE	YELLOW	ORANGE	YELLOW
PART-NO.:	33338835	33349754	33342254	33342255	33342256	33342258	33349768	33349764	33349760	33349755		33339449	33342246	33350091	33338837	33350047

ASSEMBLY-NO.:	PART-REV	CODING	MATERIAL/WEIGHT														
33343499	01	CODE A	ALL PARTS VO / 24,4	-	1	-	1	-	-	-	-	-	-	1	1	-	1	-
33343508	01	CODE B		-	1	-	-	1	-	-	-	-	-	1	1	-	1	-
33343688	01	CODE C		-	1	-	-	-	1	-	-	-	-	1	1	-	1	-
33343686	01	CODE D		-	1	-	-	-	-	1	-	-	-	1	1	-	1	-
~~33350336~~	01	CODE A	ALL PARTS NVO / 23,7	-	-	1	-	-	-	-	1	-	-	1	-	1	-	1
~~33350418~~	01	CODE B		-	-	1	-	-	-	-	-	1	-	1	-	1	-	1
~~33350416~~	01	CODE C		-	-	1	-	-	-	-	-	-	1	1	-	1	-	1
~~33350413~~	01	CODE D		-	-	1	-	-	-	-	-	-	-	1	1	-	1	-

① ~~33350336~~ ~~33350418~~ ~~33350416~~ ~~33350413~~

DWG STATUS DATE	STG	REV	N/P	CHG	ZONE	REVISION HISTORY	AUTH	DR	APVD 1	APVD 2
06DE18	R	01				INITIAL RELEASE		K.FAR	P.NAJ	M.GRU
15MR19	R	01	AA		B7	REFERENCE HELLERMANN TYTON DWG-NO. ADDED		K.FAR	M.GRU	K.PIT
11FE20	R	01	AB		G11	PART AVAILABILITY FOR PART NUMBERS 33350336, 33350418, 33350416, 33350413 UPDATED		P.NAJ	M.GRU	

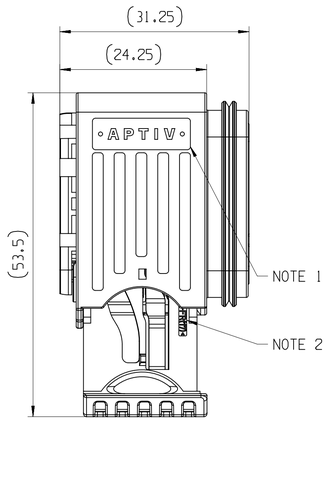

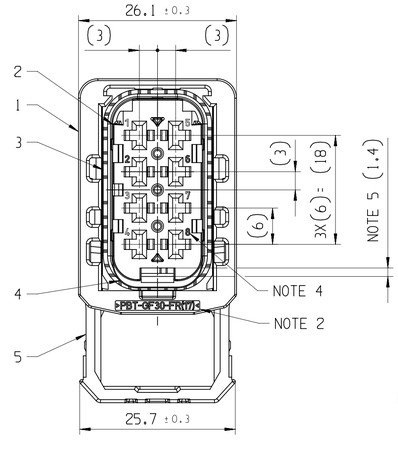

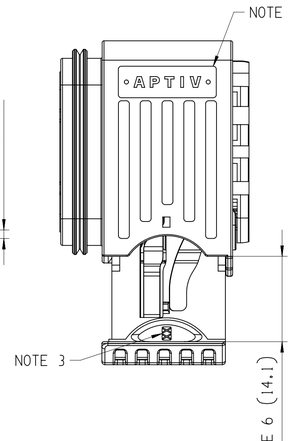

CLOSED POSITION

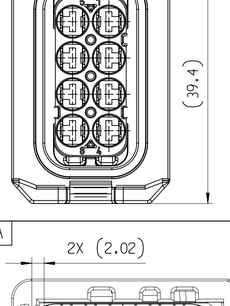

CODE A

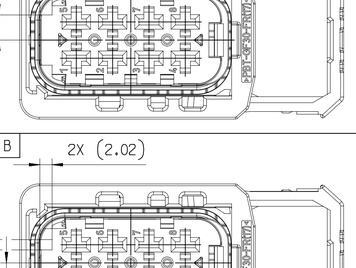

CODE C

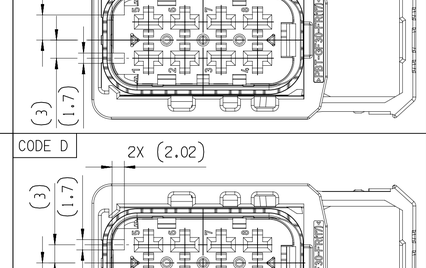

CODE B

CODE D

NOTES	
-	ON MAIN VIEW ASSEMBLY 33343499 SHOWN (CODE A)
-	DELIVERED CONDITION AS ON MAIN VIEWS - SECONDARY LOCK AND SLIDER IN OPEN POSITION
-	ASSEMBLY INSTRUCTION NO.: 35269106-CUS71 - PRELIMINARY ASSEMBLY 35269106-CUS72 - HARNESS ASSEMBLY 35269103-CUS73 - CAR ASSEMBLY 35269102-CUS73 - CAR ASSEMBLY
-	MATING PARTS: - 8 WAY 2.8 MALE STRAP MOUNT ASM DWG-NO.: 35123487 - BACKSHELL 90 DEG APTIV DWG-NO.: 33390631 (HT DWG-NO.: 17-2276-001-CSG) - BACKSHELL 180 DEG APTIV DWG-NO.: 33390632 (HT DWG-NO.: 17-1486-001-CSG) - PROTECTION CAP APTIV DWG-NO.: 35149888 (HT DWG-NO.: 17-2267-001-CSG) ①
-	MATING TERMINAL SYSTEM: - 2.8 TERMINAL DWG-NO.: 15446676 MAX WIRE CROSS SECTION: 2.5MM²
1	APTIV LOGO
2	MATERIAL NAME ACCORDING TO VDA 260
3	TOOL CAVITY NUMBER
4	PART CAVITY NUMBER
5	MOVING DISTANCE OF SECONDARY LOCK
6	MOVING DISTANCE OF SLIDER

A ~~LINE~~ LINE DRAWN THROUGH A PART NUMBER INDICATES THAT PHYSICAL PARTS ARE NOT AVAILABLE FOR ORDERING.

PART NUMBERS THAT DO NOT HAVE A LINE PRESENT INDICATE THAT PHYSICAL PARTS ARE AVAILABLE FOR ORDERING.

CONTACT APTIV SALES TO ASSURE AVAILABILITY OF PARTS.

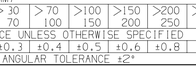

SHARP CORNER TOLERANCE

DIM TO CHECK / ( ) DIM FOR HELP / THEORETIC DIM	DIMENSIONAL RANGE (MM) FROM TO	> 0 20	> 20 30	> 30 70	> 70 100	>100 150	>150 200	>200 250	>250 300	>300 400
	TOLERANCE UNLESS OTHERWISE SPECIFIED	±0.15	±0.2	±0.3	±0.4	±0.5	±0.6	±0.8	±1	±1.2
	ANGULAR TOLERANCE ±2°									

CHART E1

SCALE: 1:1

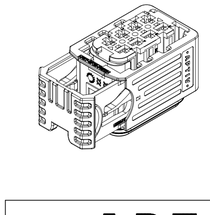

DWG TYP: PART DRAWING

WEIGHT (GR): SEE CHART

VOLUME (CM³): ---

ROUTING

DISTR CODE: D

UNLESS OTHERWISE SPECIFIED

GENERAL TOLERANCES ACCORDING TO:

SEE CHART

GD&T ACCORDING TO:

ISO 1101

REFERENCE

FIRST ANGLE PROJECTION

DO NOT SCALE

USE MATH DATA

CAD NX

•APTIV•

CONNECTION SYSTEMS

KRAKOW, POLAND

COPYRIGHT 2018 APTIV. ALL RIGHTS RESERVED.

THIS DRAWING IS THE PROPERTY OF APTIV AND CONTAINS APTIV CONFIDENTIAL INFORMATION. THE REPRODUCTION, DISTRIBUTION AND UTILIZATION OF THIS DOCUMENT OR ITS RELATED CAD MATH DATA, AS WELL AS COMMUNICATION OF ANY CONTENT TO OTHERS, WITHOUT EXPRESS AUTHORIZATION, IS PROHIBITED.

TEN RYSUNEK JEST WLASNOSCIA APTIV. I ZAWIERA POUFNE INFORMACJE. POWIELANIE, ROZPOWSZECHNIANIE I WYKORZYSTYWANIE TEGO DOKUMENTU LUB ZWIAZANYCH Z NIM DANYCH CAD, JAK RÓWNIEZ PRZEKAZYWANIE INNYM JAKIEJKOLWIEK ICH ZAWARTOSCI, BEZ NADANIA WYRAZNYCH UPRAWNIEN, JEST ZABRONIONE

		DATE
DR	K.FARON	05DE18
APVD1	P.NAJDUCH	06DE18
APVD2	M.GRUDZEWSKI	07DE18
APVD3		
APVD4		
APVD5		

SUBSTANCES OF CONCERN AND RECYCLED CONTENT PER APTIV 10949001
SUBSTANCJE NIEBEZPIECZNE I POWTORNIE PRZETWORZONE OKRESLA APTIV 10949001

MATERIAL: SEE CHART

DRAWING NAME: 8 WAY 2.8 CTCS FEMALE ASSEMBLY

DRAWING NUMBER: 35123486

SIZE	SCALE	FRAME NO	SHEET NO	STG	REV	N/P
A1	2:1	1 OF 1	1 OF 1	R	01	AB

CONTROLLED DOCUMENTS ARE ONLY AVAILABLE ON THE SERVER
Date: 19-Jul-20 Time: 14:25:36
User: sczgwa
Pcpgw:\20190220\14125_48\3pcpss.nor

Mouser Electronics

Authorized Distributor

Click to View Pricing, Inventory, Delivery & Lifecycle Information:

Aptiv:
33343508