APPLICATION CHART

PART-NO.:	CAVITY	4	5	6	7	8	9	10	11	15	16	17	18	19	20	21	22	23	24	25	26	27	28	29	31	32	33	34	35	36	37	38	39	40	41	42	43	44	45
~~33120567~~	OPEN	X	X	X	X	X	X	X	X	X	X	X	X	X	X	X	X	X	X	X	X	X	X	X	X	X	X	X	X	X	X	X	X	X	X	X	X	X	X
	CLOSE																																						
33222138	OPEN	X	X	X	X	X	X	X	X	X	X	X	X	X	X	X	X	X	X	X	X	X	X	X	X	X	X	X	X	X	X	X	X	X	X	X	X	X	X
	CLOSE																																						
33222139	OPEN	X	X		X	X	X		X	X	X		X	X		X	X	X	X	X	X				X	X				X	X		X	X		X			
	CLOSE			0				0				0			0							0	0	0			0	0	0			0			0		0	0	0
33222140	OPEN	X	X		X	X	X		X	X	X		X	X		X	X	X	X	X	X				X	X				X	X		X			X			
	CLOSE			0				0				0			0							0	0	0			0	0	0			0		0	0		0	0	0
33222141	OPEN	X	X		X	X	X			X	X		X	X		X	X	X	X		X				X	X				X	X		X			X			
	CLOSE			0				0	0			0			0					0		0	0	0			0	0	0			0		0	0		0	0	0
33376010	OPEN	X	X		X	X	X		X	X	X		X	X		X	X	X	X	X	X				X	X		X		X	X		X			X			
	CLOSE			0				0				0			0							0	0	0			0		0			0		0	0		0	0	0
35015381	OPEN	X	X	X	X	X	X	X	X	X	X	X	X	X		X		X	X			X	X	X					X	X					X	X	X		
	CLOSE														0		0			0	0				0	0	0	0			0	0	0	0				0	0
35232279	OPEN		X		X	X	X	X	X	X		X		X	X	X		X	X	X	X		X	X						X	X	X	X			X		X	
	CLOSE	0		0							0		0				0					0			0	0	0	0	0					0	0		0		0
35254544	OPEN	X	X				X	X	X	X	X	X		X				X		X	X	X	X	X			X		X	X	X	X	X		X	X		X	
	CLOSE			0	0	0							0		0	0	0		0						0	0		0						0			0		0
35290582	OPEN	X	X	X	X	X	X	X	X			X	X	X					X						X		X		X	X				X		X	X		
	CLOSE									0	0				0	0	0	0		0	0	0	0	0		0		0			0	0	0		0			0	0
35294629	OPEN	X	X				X	X	X	X	X	X				X	X	X	X	X	X	X	X	X	X	X	X					X			X	X			
	CLOSE			0	0	0							0	0	0													0	0	0	0		0	0			0	0	0
35333693	OPEN	X	X	X	X	X	X	X	X			X	X	X		X	X		X			X			X	X			X				X			X	X		
	CLOSE									0	0				0			0		0	0		0	0			0	0		0	0	0		0	0			0	0
35337284	OPEN	X	X		X	X	X	X	X	X	X					X	X	X	X	X	X	X	X	X	X	X				X			X	X	X	X	X		
	CLOSE			0								0	0	0	0												0	0	0		0	0						0	0
35374918	OPEN		X		X	X	X	X	X	X		X		X	X	X	X	X	X	X	X		X	X						X	X	X	X			X		X	X
	CLOSE	0		0							0		0									0			0	0	0	0	0					0	0		0		
35374921	OPEN	X	X	X	X	X	X	X	X			X	X	X		X			X			X			X	X			X				X		X	X	X		
	CLOSE									0	0				0		0	0		0	0		0	0			0	0		0	0	0		0				0	0
35385799	OPEN	X	X	X	X			X	X				X	X	X	X		X	X	X	X								X	X	X	X	X	X		X			
	CLOSE					0	0			0	0	0					0					0	0	0	0	0	0	0							0		0	0	0
35397507	OPEN	X	X	X	X	X	X	X	X			X	X	X	X				X	X	X				X			X	X				X	X	X	X	X	X	X
	CLOSE									0	0					0	0	0				0	0	0		0	0			0	0	0							
35435461	OPEN		X	X	X	X		X	X	X							X	X	X	X	X	X	X	X	X							X	X	X	X	X	X	X	X
	CLOSE	0					0				0	0	0	0	0	0										0	0	0	0	0	0								
35437351	OPEN	X	X				X	X	X	X	X					X	X	X	X		X		X	X					X	X	X					X	X		
	CLOSE			0	0	0						0	0	0	0					0		0			0	0	0	0				0	0	0	0			0	0
35443893	OPEN	X	X				X	X	X	X	X	X				X	X	X	X	X		X	X	X	X	X	X					X	X		X			X	
	CLOSE			0	0	0							0	0	0						0							0	0	0	0			0		0	0		0
35447014	OPEN		X		X	X	X	X	X	X		X		X	X	X		X	X	X	X		X	X					X	X	X	X	X	X		X		X	
	CLOSE	0		0							0		0				0					0			0	0	0	0							0		0		0
35455527	OPEN		X		X	X	X			X	X	X		X		X	X	X	X		X				X	X				X	X	X	X		X		X		
	CLOSE	0		0				0	0				0		0					0		0	0	0			0	0	0					0		0		0	0
35449380	OPEN				X		X	X	X				X	X	X	X	X	X	X	X								X	X	X	X	X	X						
	CLOSE	0	0	0		0				0	0	0									0	0	0	0	0	0	0							0	0	0	0	0	0
~~35458166~~	OPEN	X	X	X	X	X	X	X	X			X	X	X		X	X		X			X			X	X			X				X			X	X		
	CLOSE									0	0				0			0		0	0		0	0			0	0		0	0	0		0	0			0	0
35458168	OPEN	X	X	X	X	X	X	X	X			X	X	X	X	X	X		X			X			X	X		X	X				X	X		X	X		X
	CLOSE									0	0							0		0	0		0	0			0			0	0	0			0			0	
35463079	OPEN	X	X	X		X		X																			X	X											
	CLOSE				0		0		0	0	0	0	0	0	0	0	0	0	0	0	0	0	0	0	0	0			0	0	0	0	0	0	0	0	0	0	0
35466690	OPEN	X	X				X	X	X	X	X	X				X	X	X	X	X	X	X	X	X	X	X	X					X	X		X	X		X	
	CLOSE			0	0	0							0	0	0													0	0	0	0			0			0		0
35468407	OPEN	X	X	X	X	X	X	X	X			X	X	X		X			X			X			X	X			X				X			X	X		
	CLOSE									0	0				0		0	0		0	0		0	0			0	0		0	0	0		0	0			0	0
35469396	OPEN	X		X	X	X	X	X	X	X	X	X		X	X	X	X		X	X		X	X	X	X	X	X	X	X	X	X	X		X	X		X		X
	CLOSE		0										0					0			0												0			0		0	
35474342	OPEN	X	X	X	X	X	X	X	X			X	X	X	X			X	X	X						X	X		X						X	X	X	X	
	CLOSE									0	0					0	0				0	0	0	0	0			0		0	0	0	0	0					0
35480575	OPEN			X	X	X	X		X	X			X	X	X	X	X				X	X	X	X		X	X	X	X							X	X	X	X
	CLOSE	0	0					0			0	0						0	0	0					0					0	0	0	0	0	0				
35495608	OPEN	X	X				X	X	X	X	X	X	X	X				X		X	X		X	X			X	X	X	X	X	X	X		X	X		X	
	CLOSE			0	0	0									0	0	0		0			0			0	0								0			0		0
35492372	OPEN	X	X	X	X	X	X	X	X	X	X	X	X	X	X	X	X	X	X	X	X	X	X	X	X	X	X	X	X	X	X	X	X	X	X	X	X	X	X
	CLOSE																																						
35504287	OPEN		X	X	X	X		X	X					X	X	X		X	X	X	X									X	X	X	X			X			
	CLOSE	0					0			0	0	0	0				0					0	0	0	0	0	0	0	0					0	0		0	0	0
35504276	OPEN		X		X	X				X	X		X	X		X	X	X	X		X				X	X				X	X	X	X		X		X		
	CLOSE	0		0			0	0	0			0			0					0		0	0	0			0	0	0					0		0		0	0
35558714	OPEN		X	X									X	X	X	X	X	X	X					X					X	X	X	X	X	X	X	X			X
	CLOSE	0			0	0	0	0	0	0	0	0								0	0	0	0		0	0	0	0									0	0	
35562204	OPEN		X		X	X		X	X	X	X	X	X	X	X	X	X	X	X	X	X				X	X	X	X	X	X	X	X	X		X		X		X
	CLOSE	0		0			0															0	0	0										0		0		0	
35562205	OPEN		X		X	X		X	X	X	X	X	X	X		X	X	X	X	X	X				X	X				X	X	X	X		X		X		
	CLOSE	0		0			0								0							0	0	0			0	0	0					0		0		0	0

PART-NO.:	CAVITY	4	5	6	7	8	9	10	11	15	16	17	18	19	20	21	22	23	24	25	26	27	28	29	31	32	33	34	35	36	37	38	39	40	41	42	43	44	45
35572030	OPEN	X	X	X	X	X	X	X	X			X	X	X	X				X	X	X				X			X	X				X	X	X	X	X	X	X
	CLOSE									0	0					0	0	0				0	0	0		0	0			0	0	0							
35603448	OPEN	X	X	X	X	X	X	X	X	X	X	X	X	X		X		X	X			X	X	X					X	X					X	X	X		X
	CLOSE														0		0			0	0				0	0	0	0			0	0	0	0				0	
35632711	OPEN	X	X		X	X	X	X	X			X	X	X		X	X	X	X	X	X		X	X				X		X	X	X	X	X	X			X	
	CLOSE			0						0	0				0							0			0	0	0		0							0	0		0
35631746	OPEN		X		X		X		X	X	X			X	X	X			X	X	X	X	X	X	X	X		X	X	X		X			X		X	X	X
	CLOSE	0		0		0		0				0	0				0	0									0				0		0	0		0			
35640513	OPEN		X		X	X	X			X	X	X	X	X		X	X	X	X		X				X	X		X		X	X	X	X		X		X		
	CLOSE	0		0				0	0						0					0		0	0	0			0		0					0		0		0	0
35657184	OPEN	X	X	X	X	X	X	X	X	X	X	X	X	X	X	X	X	X	X	X	X	X	X	X	X	X	X	X	X	X	X	X	X	X	X	X	X	X	X
	CLOSE																																						
35657185	OPEN	X	X	X	X	X	X	X	X	X	X	X	X	X		X		X	X			X	X	X					X	X					X	X	X		
	CLOSE														0		0			0	0				0	0	0	0			0	0	0	0				0	0
35657186	OPEN	X	X	X	X	X	X	X	X	X	X	X	X	X		X		X	X			X	X	X					X	X					X	X	X		X
	CLOSE														0		0			0	0				0	0	0	0			0	0	0	0				0	
35701780	OPEN		X		X	X			X	X	X	X	X	X	X	X	X	X	X	X	X		X		X	X	X		X	X	X	X	X	X	X	X		X	X
	CLOSE	0		0			0	0														0		0				0									0		
35715111	OPEN	X	X	X	X	X	X						X	X	X	X			X	X	X	X	X	X		X		X	X							X	X	X	X
	CLOSE							0	0	0	0	0					0	0							0		0			0	0	0	0	0	0				
35722576	OPEN	X	X				X	X	X	X	X	X	X				X	X		X	X		X	X		X	X	X							X	X	X		X
	CLOSE			0	0	0								0	0	0			0			0			0				0	0	0	0	0	0				0	
35735170	OPEN			X	X	X	X					X		X	X		X	X		X	X	X	X					X	X		X	X			X	X	X	X	X
	CLOSE	0	0					0	0	0	0		0			0			0					0	0	0	0			0			0	0					
35740396	OPEN	X	X				X	X	X	X	X	X	X	X	X			X		X	X	X	X	X	X		X	X	X	X					X	X			
	CLOSE			0	0	0										0	0		0							0					0	0	0	0			0	0	0
35744977	OPEN	X	X	X	X	X	X	X	X			X	X	X					X			X			X	X			X				X			X	X		
	CLOSE									0	0				0	0	0	0		0	0		0	0			0	0		0	0	0		0	0			0	0
35744981	OPEN		X		X				X	X		X		X	X	X		X		X	X		X			X				X	X	X	X			X		X	
	CLOSE	0		0		0	0	0			0		0				0		0			0		0	0		0	0	0					0	0		0		0
35753356	OPEN	X	X				X	X	X	X	X	X	X					X		X	X	X	X	X	X		X	X	X						X	X			
	CLOSE			0	0	0								0	0	0	0		0							0				0	0	0	0	0			0	0	0
35754070	OPEN	X	X		X				X	X	X		X	X		X	X	X	X	X	X				X	X			X	X	X	X	X						
	CLOSE			0		0	0	0				0			0							0	0	0			0	0						0	0	0	0	0	0
35758649	OPEN	X	X		X		X	X	X	X	X		X	X		X	X	X	X	X	X				X	X					X	X	X						
	CLOSE			0		0						0			0							0	0	0			0	0	0	0				0	0	0	0	0	0

PART NO	HOUSING	SEAL	RETAINER	CONTACT CARRIER	CONTACT CARRIER	MULTIPLE GASKET	SEAL TETAINER
35758649	33224443	15516541	15516542	15516543	15516544	15516545	15516546
35754070	33224443	15516541	15516542	15516543	15516544	15516545	15516546
35753356	33224443	15516541	15516542	15516543	15516544	15516545	15516546
35744981	33224443	15516541	15516542	15516543	15516544	15516545	15516546
35744977	33224443	15516541	15516542	15516543	15516544	15516545	15516546
35740396	33224443	15516541	35492371	15516543	15516544	15516545	15516546
35735170	33224443	15516541	15516542	15516543	15516544	15516545	15516546
35722576	33224443	15516541	15516542	15516543	15516544	15516545	15516546
35715111	33224443	15516541	15516542	15516543	15516544	15516545	15516546
35701780	33224443	15516541	15516542	15516543	15516544	15516545	15516546
35657186	33224443	15516541	35492371	15516543	15516544	15516545	15516546
35657185	33224443	15516541	35492371	15516543	15516544	15516545	15516546
35657184	33224443	15516541	35492371	15516543	15516544	15516545	15516546
35640513	33224443	15516541	15516542	15516543	15516544	15516545	15516546
35631746	33224443	15516541	15516542	15516543	15516544	15516545	15516546
35632711	33224443	15516541	15516542	15516543	15516544	15516545	15516546
35603448	33224443	15516541	15516542	15516543	15516544	15516545	15516546
35572030	33224443	15516541	35492371	15516543	15516544	15516545	15516546
35562205	33224443	15516541	15516542	15516543	15516544	15516545	15516546
35562204	33224443	15516541	15516542	15516543	15516544	15516545	15516546
35558714	33224443	15516541	15516542	15516543	15516544	15516545	15516546
35504276	33224443	15516541	15516542	15516543	15516544	15516545	15516546
35504287	33224443	15516541	15516542	15516543	15516544	15516545	15516546
35492372	33224443	15516541	35492371	15516543	15516544	15516545	15516546
35495608	33224443	15516541	15516542	15516543	15516544	15516545	15516546
35480575	33224443	15516541	15516542	15516543	15516544	15516545	15516546
35474342	33224443	15516541	15516542	15516543	15516544	15516545	15516546
35469396	33224443	15516541	15516542	15516543	15516544	15516545	15516546
35468407	33224443	15516541	15516542	15516543	15516544	15516545	15516546
35466690	33224443	15516541	15516542	15516543	15516544	15516545	15516546
35463079	33224443	15516541	15516542	15516543	15516544	15516545	15516546
35458168	33224443	15516541	15516542	15516543	15516544	15516545	15516546
35458166	33224443	15516541	15516542	15516543	15516544	15516545	15516546
35455527	33224443	15516541	15516542	15516543	15516544	15516545	15516546
35449380	33224443	15516541	15516542	15516543	15516544	15516545	15516546
35447014	33224443	15516541	15516542	15516543	15516544	15516545	15516546
35443893	33224443	15516541	15516542	15516543	15516544	15516545	15516546
35437351	33224443	15516541	15516542	15516543	15516544	15516545	15516546
35435461	33224443	15516541	15516542	15516543	15516544	15516545	15516546
35397507	33224443	15516541	15516542	15516543	15516544	15516545	15516546
35385799	33224443	15516541	15516542	15516543	15516544	15516545	15516546
35374921	33224443	15516541	15516542	15516543	15516544	15516545	15516546
35374918	33224443	15516541	15516542	15516543	15516544	15516545	15516546
35337284	33224443	15516541	15516542	15516543	15516544	15516545	15516546
35333693	33224443	15516541	15516542	15516543	15516544	15516545	15516546
35290582	33224443	15516541	15516542	15516543	15516544	15516545	15516546
35294629	33224443	15516541	15516542	15516543	15516544	15516545	15516546
35254544	33224443	15516541	15516542	15516543	15516544	15516545	15516546
35232279	33224443	15516541	15516542	15516543	15516544	15516545	15516546
35015381	33224443	15516541	15516542	15516543	15516544	15516545	15516546
33376010	33224443	15516541	15516542	15516543	15516544	15516545	15516546
33222141	33224443	15516541	15516542	15516543	15516544	15516545	15516546
33222140	33224443	15516541	15516542	15516543	15516544	15516545	15516546
33222139	33224443	15516541	15516542	15516543	15516544	15516545	15516546
33222138	33224443	15516541	15516542	15516543	15516544	15516545	15516546
~~33120567~~	~~33120568~~	15516541	15516542	15516543	15516544	15516545	15516546 ← SEE NOTE #4

DRAWING NUMBER						
33120566						
SIZE	SCALE	FRAME NO	SHEET NO	STG	REV	N/P
A1x3	2:1	2 OF 2	1 OF 1	R	02	BP

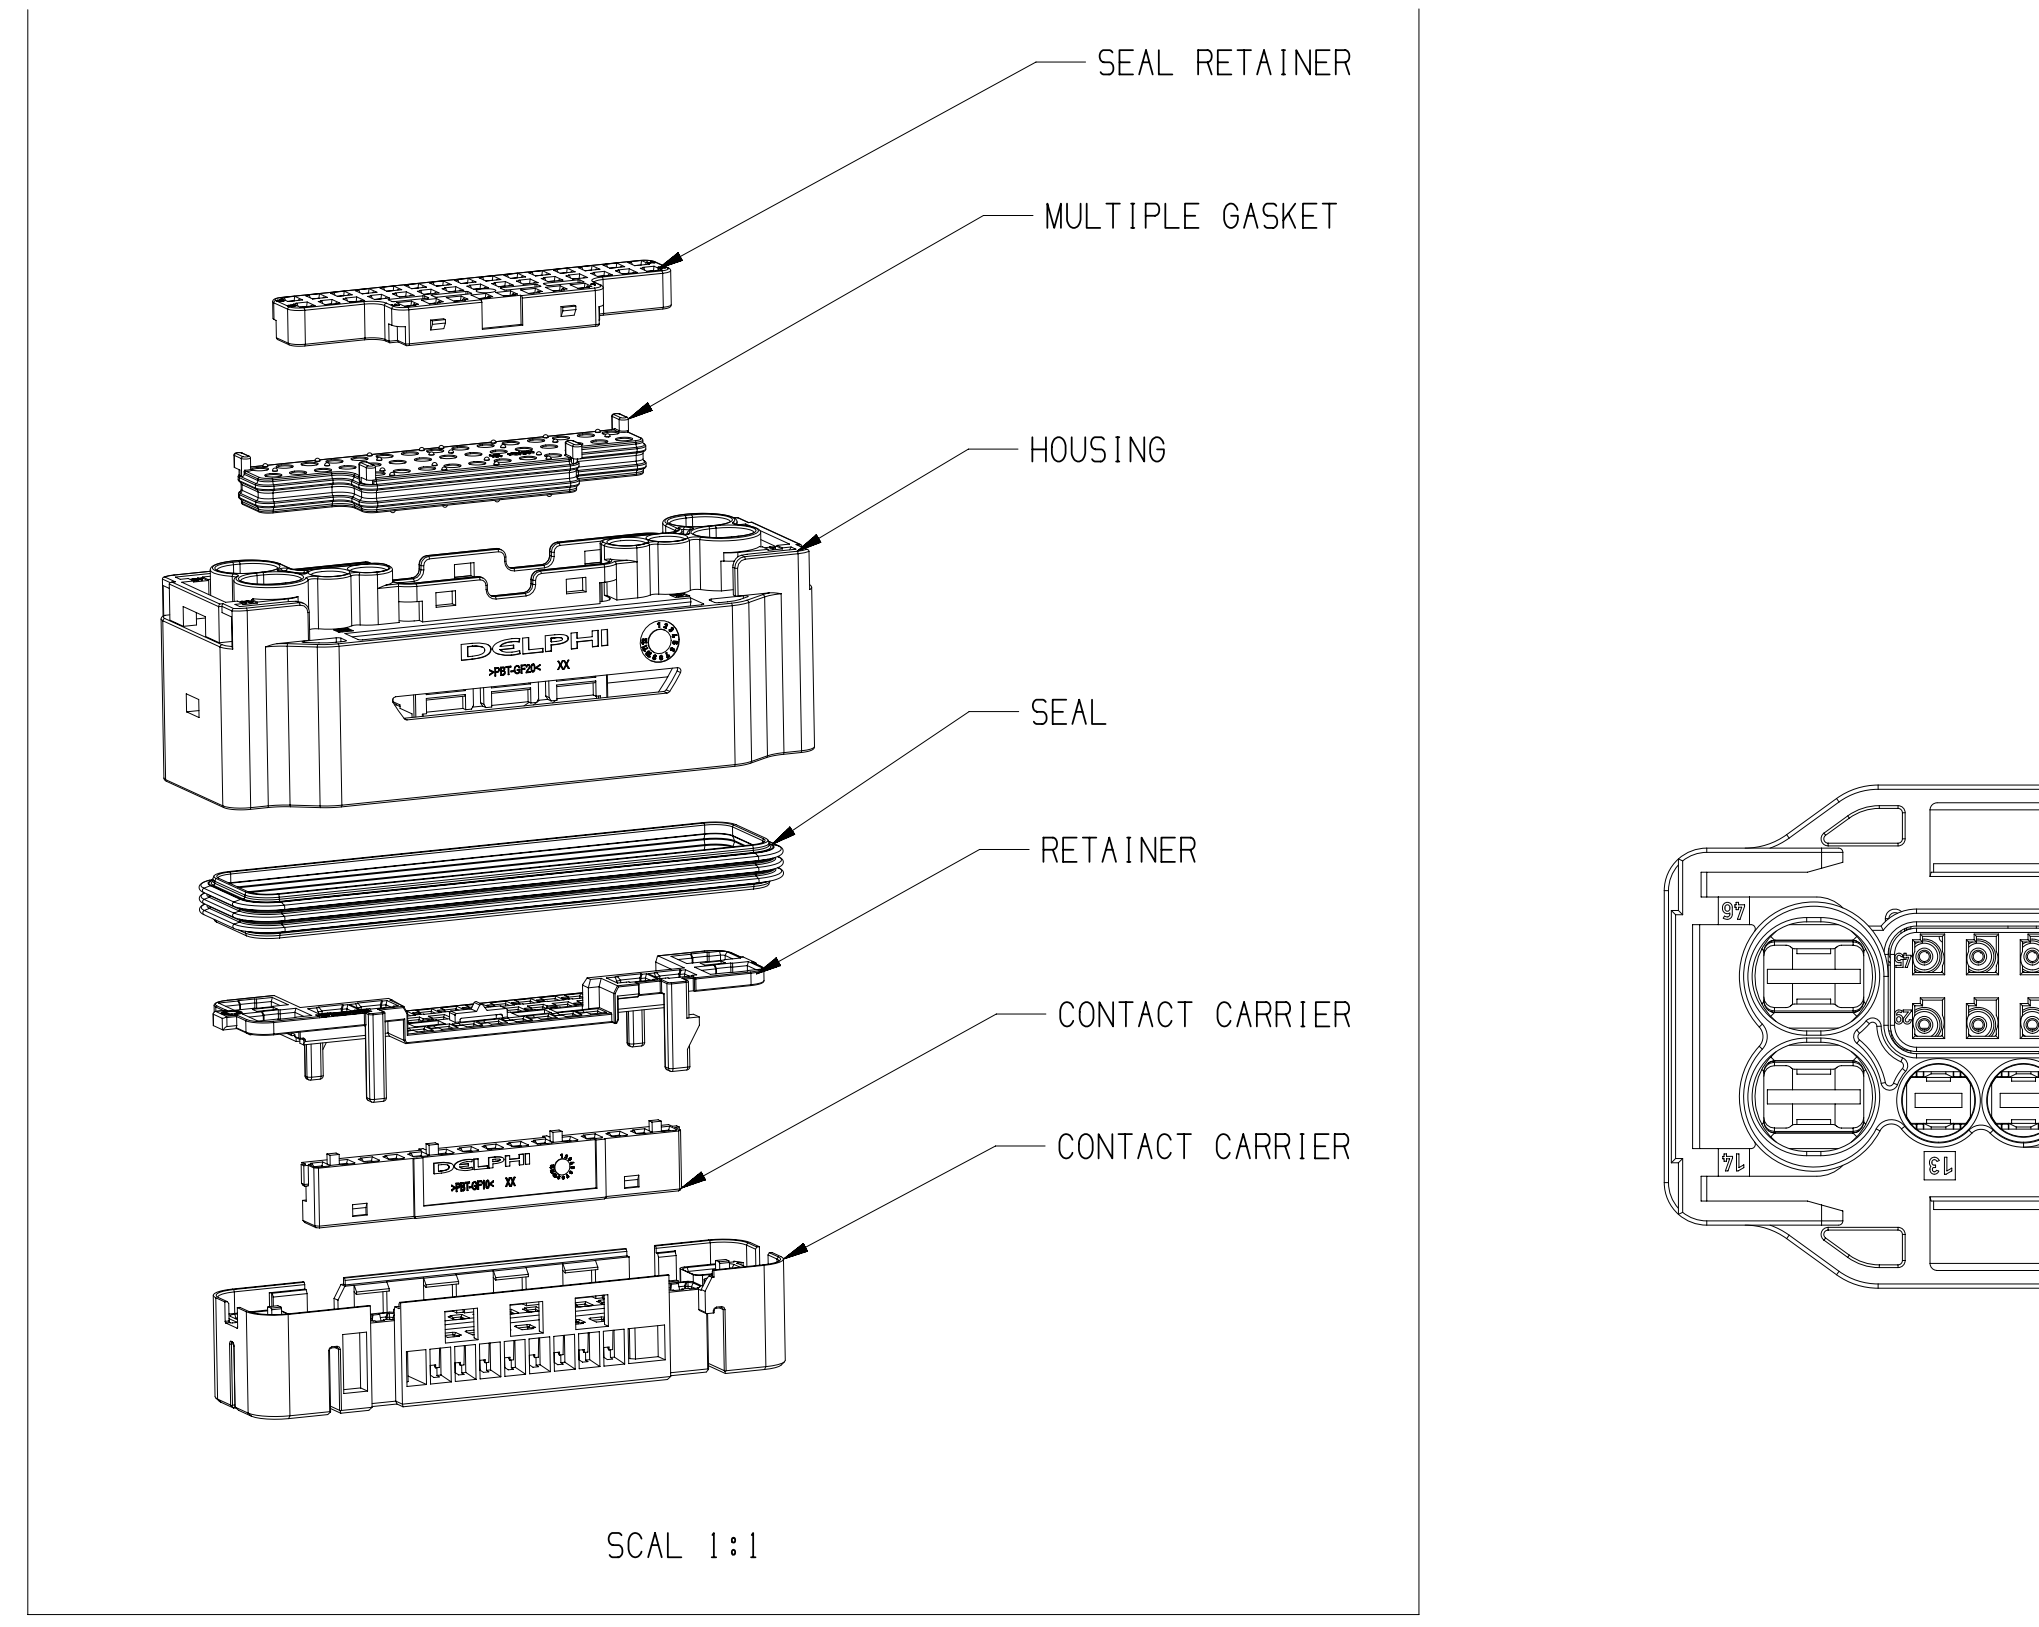

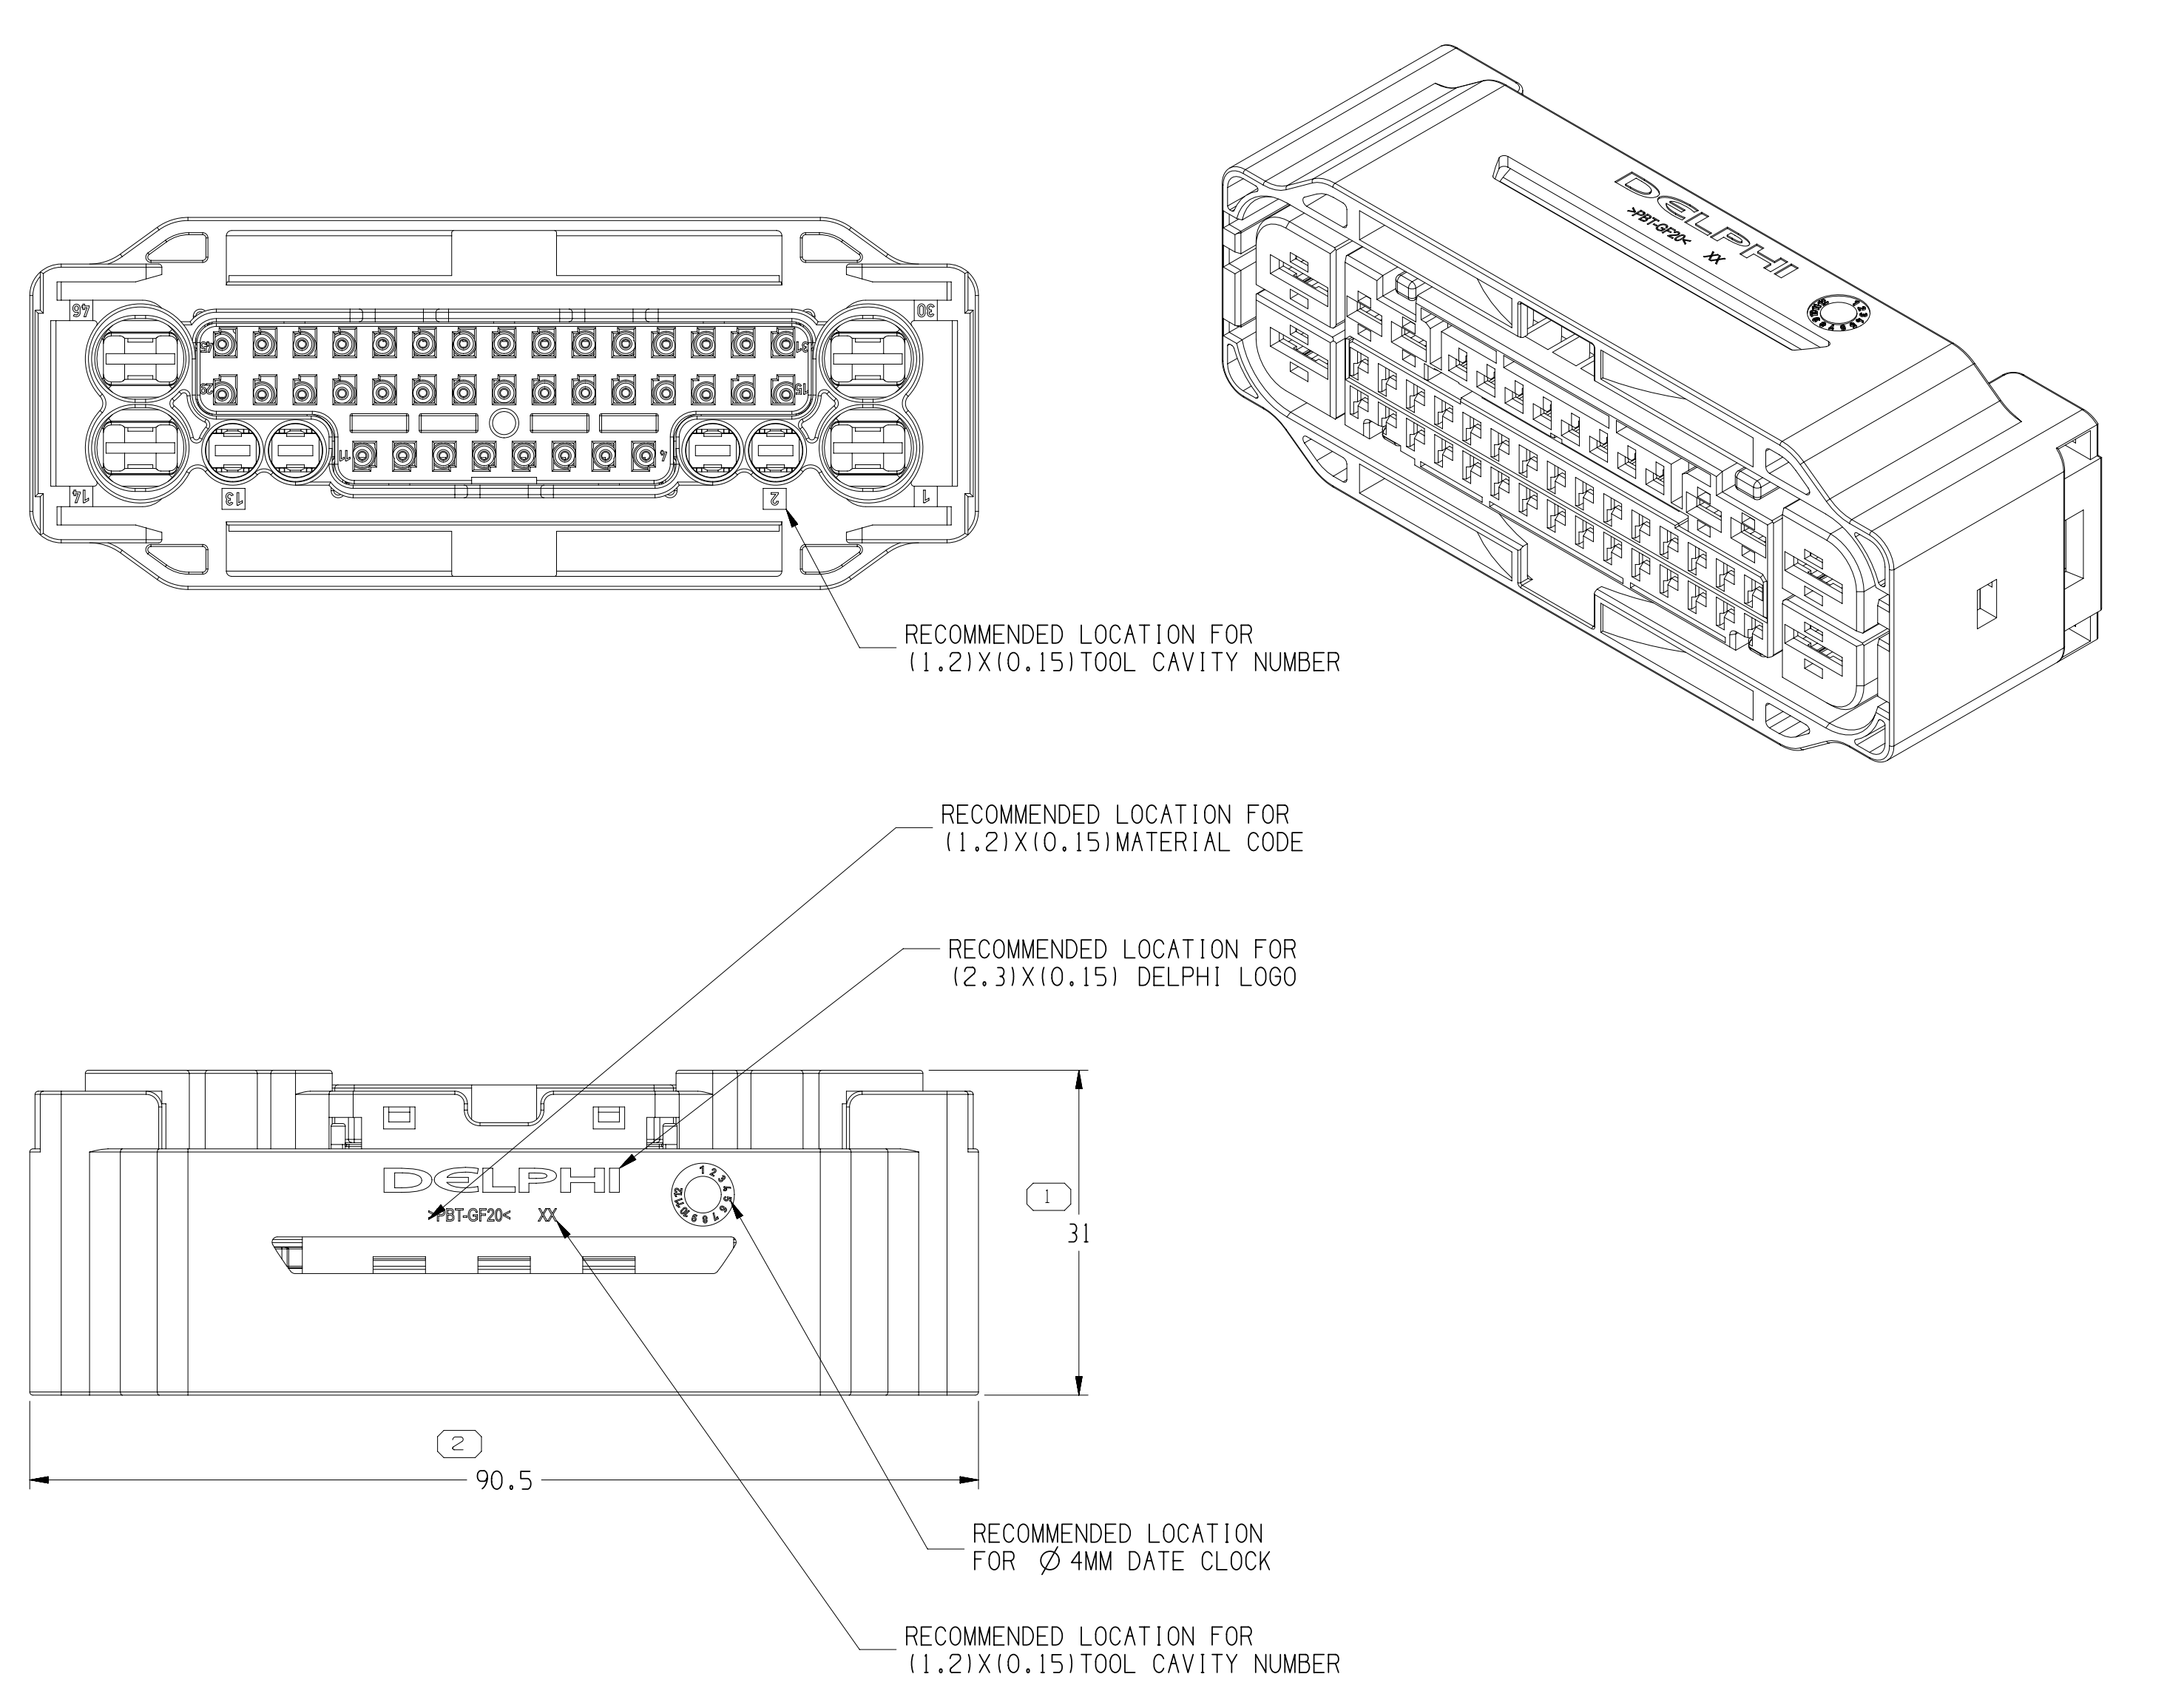
RECOMMENDED LOCATION FOR (1.2)X(0.15)TOOL CAVITY NUMBER
RECOMMENDED LOCATION FOR (1.2)X(0.15)MATERIAL CODE
RECOMMENDED LOCATION FOR (2.3)X(0.15) DELPHI LOGO
1
31
2
90.5
RECOMMENDED LOCATION FOR ∅ 4MM DATE CLOCK
RECOMMENDED LOCATION FOR (1.2)X(0.15)TOOL CAVITY NUMBER

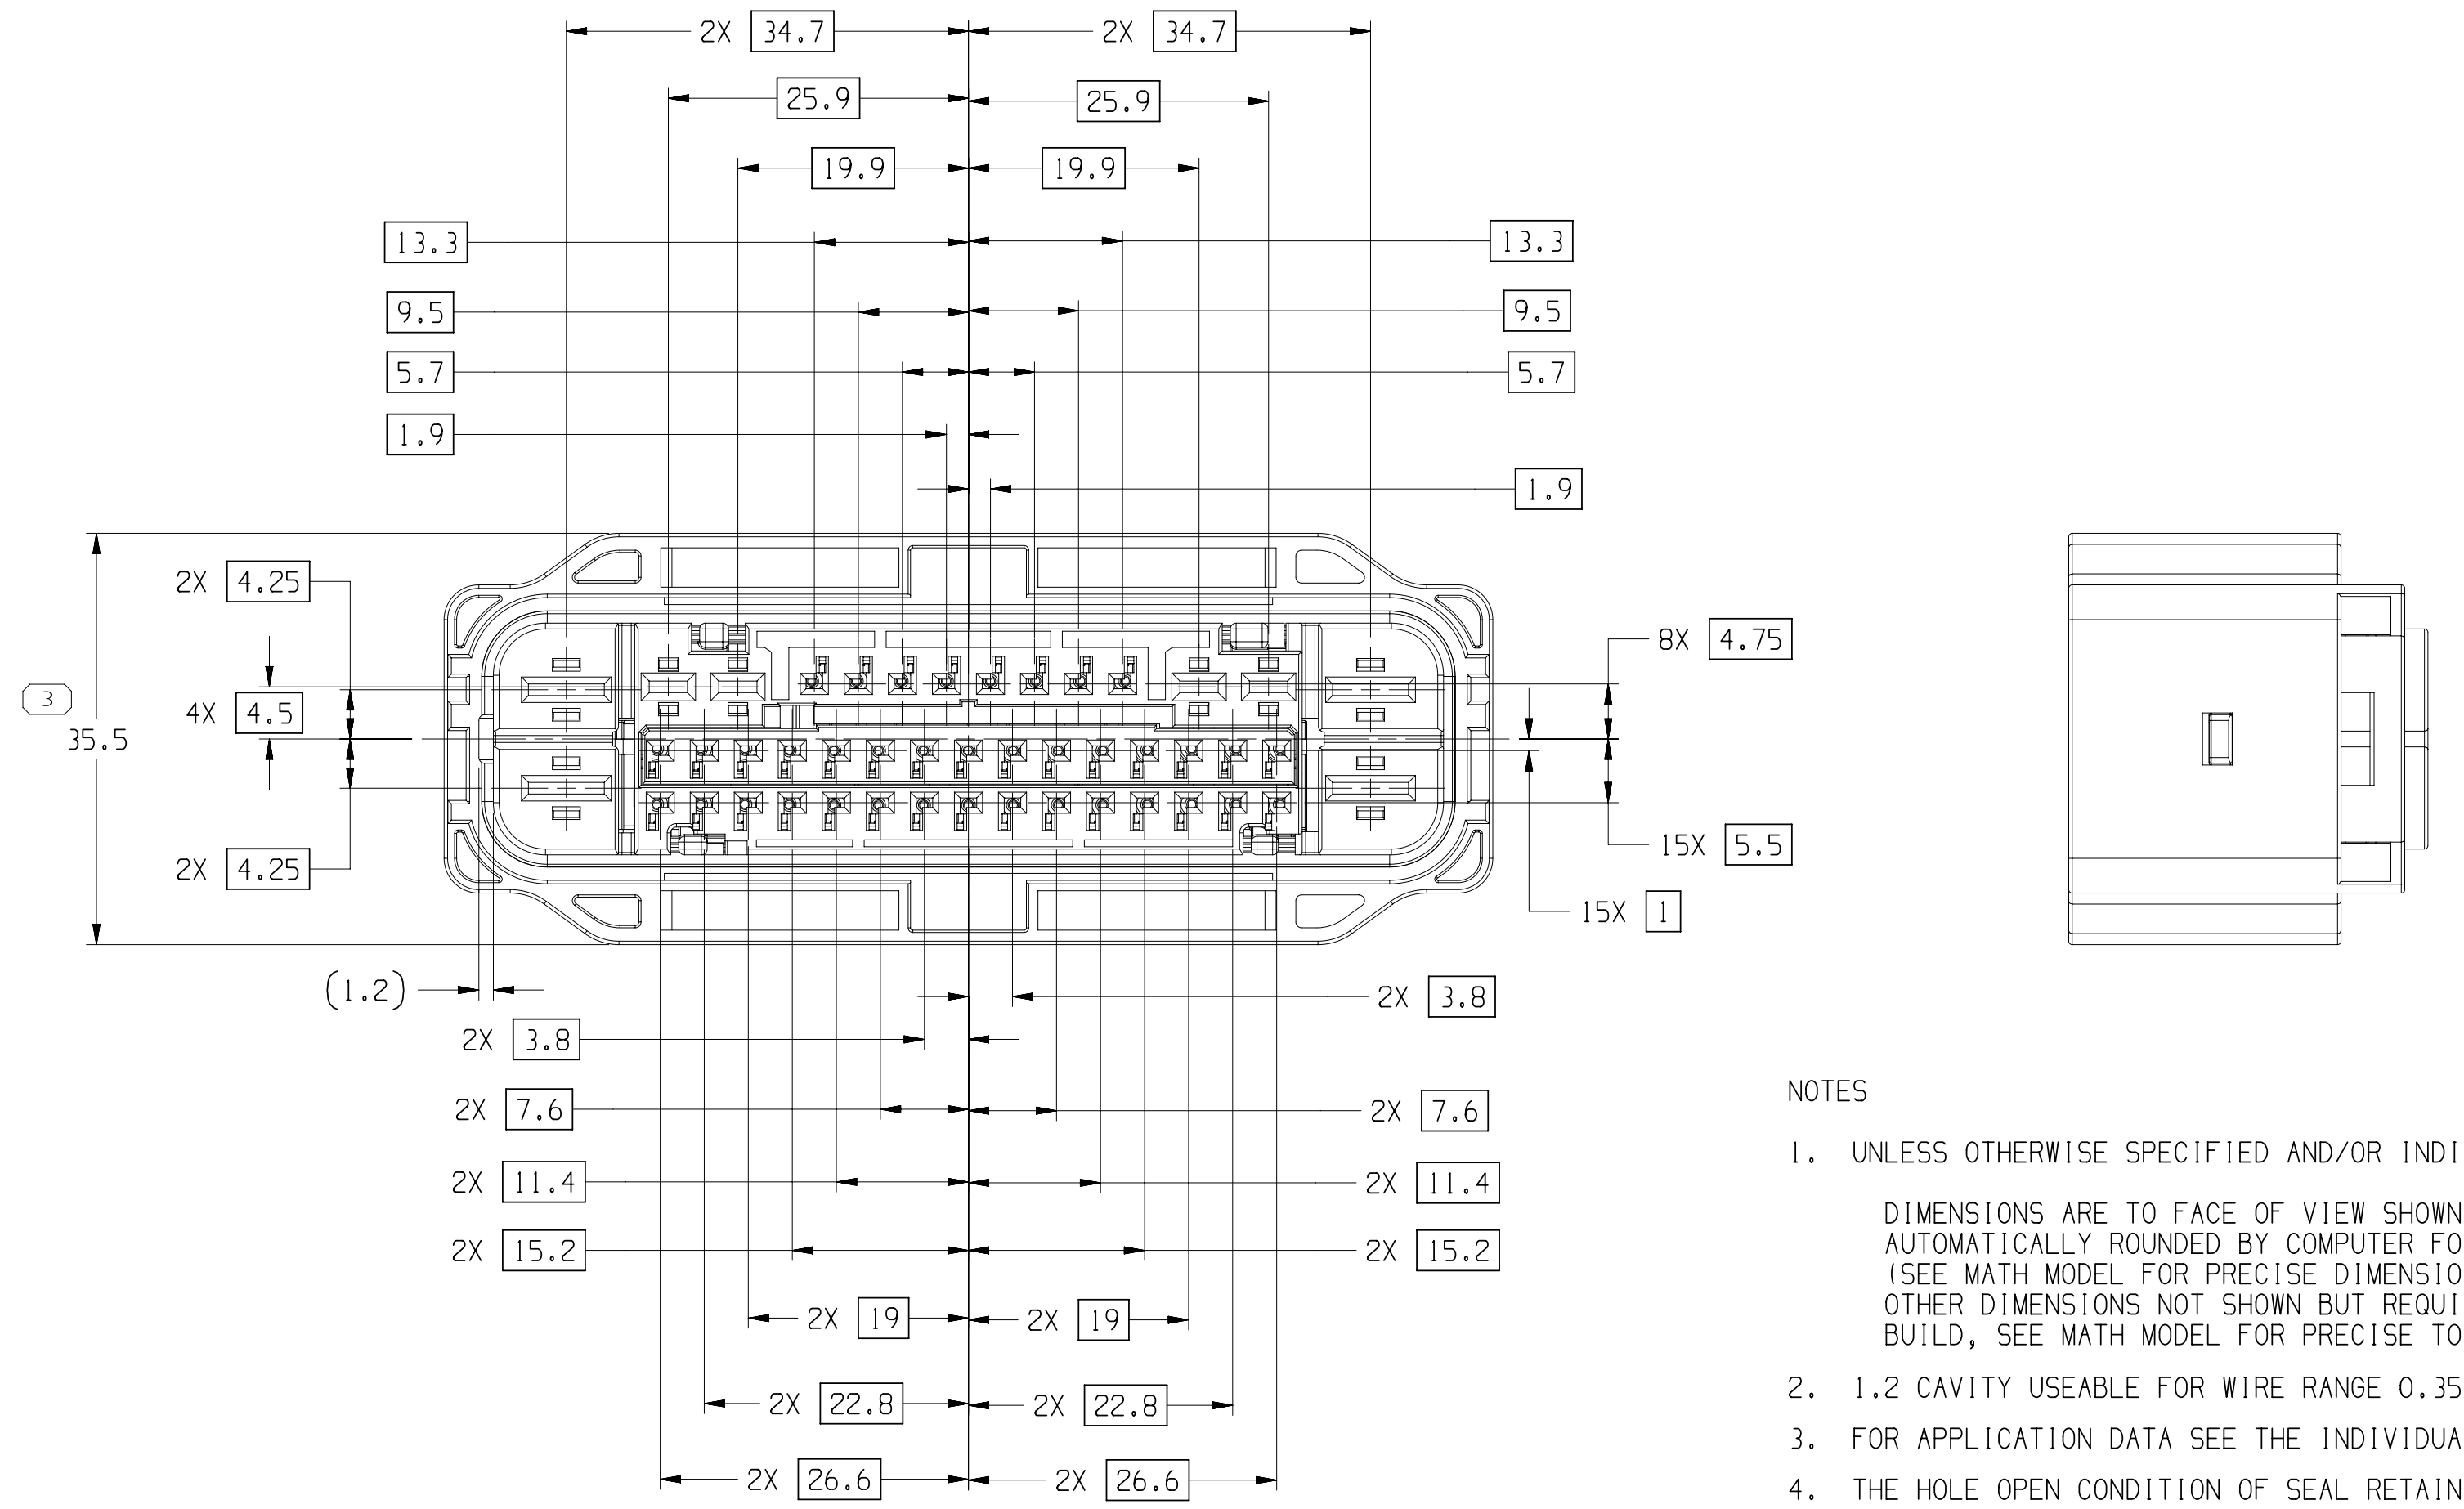

SYMBOL DEFINITION		
A DIMENSION WITHOUT AN INSPECTION REPORT SYMBOL ⬭ DOES NOT REQUIRE INSPECTION. IT MAY BE CONTROLLED ON THE INDIVIDUAL COMPONENT DRAWING.	TOTAL NO OF INSPECTIONS REQUIRED	3
	LAST NO. USED	3

MISSING SYMBOLS
NO MISSING SYMBOL NUMBER

DATE	STG	REV	N/P	CHG	ZONE	REVISION HISTORY	AUTH	DR	APVD 1	APVD 2
15OC13	R	01	-	-		RELEASED PART DRAWING	423963	JW	SBH	EZ
20JN15	R	02	-	-		PN 33222138,33222139,33222140, 33222141 ADDED	428693	JW	WDZ	HJJ
22JN15	R	02	AA	-		TERMINAL INFORMATION ADDED	431948	JW	WDZ	HJJ
22JN16	R	02	AB	-		CAVITY PLUG 1.2 ADDED	433480	JY	WDZ	HJJ
20JL16	R	02	AC	-		ADD NEW PN 33376010	433746	JY	WDZ	HJJ
26AU16	R	02	AD	-		ADD NEW PN 33376010	434050	JY	WDZ	HJJ
24JL17	R	02	AE	-		ADD NEW PN 35015381	437311	AS	ZFW	ZFW
28JN18	R	02	AF	-		ADD NEW PN 35232279	440292	AS	HW	SBH
24AU18	R	02	AG	-		ADD NEW PN 35254544	440865	AS	KZ	SBH
12DE18	R	02	AH	-		ADD NEW PN 35290582.35294629	441903	AS	JYC	SBH
02AP19	R	02	AI	-		ADD NEW PN 35333693.35337284	442877	AS	JYC	SBH
09JY19	R	02	AJ	-		ADD NEW PN 35374918,35374921	443882	ZML	HZ	SBH
08AU19	R	02	AK	-		ADD NEW PN 35385799	444189	ZML	HZ	SBH
20SE19	R	02	AL	-		ADD NEW PN 35397507	444568	ZML	HZ	SBH
14JA20	R	02	AM	-		ADD NEW PN 35435461	444990	ZML	HZ	SBH
21JA20	R	02	AN	-		ADD NEW PN 35437351	445054	ZML	HZ	SBH
11FE20	R	02	AO	-		ADD NEW PN 35443893	445109	ZML	HZ	SBH
11FE20	R	02	AP	-		ADD NEW PN 35447014	445128	ZML	HZ	SBH
26FE20	R	02	AQ	-		ADD NEW PN 35449380	445171	ZML	HZ	SBH
24MR20	R	02	AR	-		ADD NEW PN 35455527	445264	ZML	HZ	SBH
22AP20	R	02	AS	-		ADD NEW PN 35458166, 35458168, 35463079	445338	ZML	HZ	SBH
20MY20	R	02	AT	-		ADD NEW PN 35466690, 35468407	445417	ZML	HZ	SBH
01JN20	R	02	AU	-		ADD NEW PN 35469396	445474	ZML	HZ	SBH
17JN20	R	02	AV	-		ADD NEW PN 35474342	445566	ZML	HZ	SBH
30JL20	R	02	AW	-		ADD NEW PN 35480575 TERMINAL MATERIAL AND SEAL PN ADDED BLIND PLUG PART NUMBER ADDED NEW PN ADDED FOR OCS 1.2 TERMINAL	445736	ZML	HZ	SBH
09SE20	R	02	AX	-		ADD NEW PN 35495608	445882	ZML	HZ	SBH
29SE20	R	02	AY	-		ADD NEW PN 35492372 AND 35492371 ADD NEW PN 35504287, 35504276	446033	ZML	HZ	SBH
23AP21	R	02	AZ	-		ADD NEW PN 35588714, 35562204, 35562205.	446666	ZML	HZ	SBH
17JN21	R	02	BA	-		ADD NEW PN 35572030	446847	ZML	HZ	SBH
09SE21	R	02	BB	-		ADD NEW PN 35603448.	447131	ZML	HZ	SBH
17DE21	R	02	BC	-		ADD NEW PN 35632711, 35631746.	447420	ZLS	HZ	JZ
06JA22	R	02	BD	-		Modify issues in the 35632711,35631746 release	447455	ZLS	HZ	JZ
18JA22	R	02	BE	-		ADD NEW PN 35640513	447486	ZLS	HZ	JZ
19JA22	R	02	BF	-		UPDATE DRAWING	447486	ZLS	HZ	JZ
31MR22	R	02	BG	-		ADD NEW PN 35657184,35657185,35657186 THE INFORMATION ABOUT HOLE BLOCKAGE IN 35640513 IS INCORRECT	447718	ZLS	HZ	JZ
11AU22	R	02	BH	-		ADD NEW PN 35701780	448263	ZLS	HZ	JZ
26SE22	R	02	BI	-		ADD NEW PN 35715111	448263	ZLS	HZ	JZ
17OC22	R	02	BJ	-		ADD NEW PN 35722576	448473	ZLS	HZ	JZ
23NO22	R	02	BK	-		ADD NEW PN 35735170	448554	ZLS	HZ	JZ
14DE22	R	02	BL	-		ADD NEW PN 35740396	448554	ZLS	HZ	JZ
06JA23	R	02	BM	-		ADD NEW PN 35744977, 35744981	448554	ZLS	HZ	JZ
07FE23	R	02	BN	-		ADD NEW PN 35753356	448554	ZLS	HZ	JZ
09FE23	R	02	BO	-		ADD NEW PN 35754070	448554	ZLS	HZ	JZ
28FE23	R	02	BP	-		ADD NEW PN 35758649	448873	ZLS	HZ	JZ

NOTES

1. UNLESS OTHERWISE SPECIFIED AND/OR INDICATED:

   DIMENSIONS ARE TO FACE OF VIEW SHOWN AND AUTOMATICALLY ROUNDED BY COMPUTER FOR INSPECTION (SEE MATH MODEL FOR PRECISE DIMENSIONS). FOR ALL OTHER DIMENSIONS NOT SHOWN BUT REQUIRED FOR TOOL BUILD, SEE MATH MODEL FOR PRECISE TOOL PATH DATA.
2. 1.2 CAVITY USEABLE FOR WIRE RANGE 0.35MM2 TO 0.75MM2(FLR).
3. FOR APPLICATION DATA SEE THE INDIVIDUAL APPLICATION DRAWINGS.
4. THE HOLE OPEN CONDITION OF SEAL RETAINER 15516546 SEE THE APPLICATION CHART.
5. REFERENCE MATING COMPONENTS OR EQUIVALENT MATING COVER ASSEMBLY : 33165770,35472251,33326011,35464619

PART NO	WIRE SIZE	DESCRIPTION	MATERIAL	SEAL PART-NO.	BLIND PLUG PART-NO.
13976118	>4.0-6.0	ASM TERM F CTS 630 SN SEALED	CuFe2P	-	
13976117	>2.5-4.0	ASM TERM F CTS 630 SN SEALED	CuFe2P	15327864	35232480
13976116	1.5-2.5	ASM TERM F CTS 630 SN SEALED	CuFe2P	15363604	-
13976115	0.5-1.0	ASM TERM F CTS 630 SN SEALED	CuFe2P	15363779	-
15446675	1.5-2.5	ASM TERM F CTS 280 SN SEALED TANG	CuNiSi	15339838	15337197
15446674	0.5-1.0	ASM TERM F CTS 280 SN SEALED TANG	CuNiSi	15339967	
15446673	0.35	ASM TERM F CTS 280 SN SEALED TANG	CuNiSi	-	-
13881788 / 35072404	0.75	TERM F OCS 1.2 SN	CuNiSi	-	13963810
13881789 / 35072403	0.50	TERM F OCS 1.2 SN	CuNiSi	-	
13881789 / 35410019	0.35	TERM F OCS 1.2 SN	CuNiSi	-	

⬭2⬭ PROCESS SENSITIVE DIMENSION

DIMENSIONS ENCLOSED IN ( ) INDICATE REFERENCE DIMENSIONS AND NO TOLERANCE LIMITS ARE ESTABLISHED

DIMENSIONAL RANGE (MM)									CHART M
FROM TO	> 0 6	> 6 30	> 30 70	> 70 120	>120 160	>160 200	>200 250	>250 315	>315 400
TOLERANCE UNLESS OTHERWISE SPECIFIED									
	±0.1	±0.2	±0.3	±0.4	±0.45	±0.55	±0.7	±0.85	±1.05
ANGULAR TOLERANCE ±1°									

A ⟍ LINE DRAWN THROUGH A PART NUMBER INDICATES THAT PHYSICAL PARTS ARE NOT AVAILABLE FOR ORDERING.

PART NUMBERS THAT DO NOT HAVE A LINE PRESENT INDICATE THAT PHYSICAL PARTS ARE AVAILABLE FOR ORDERING.

CONTACT APTIV SALES TO ASSURE AVAILABILITY OF PARTS.

DWG TYPE: PART DRAWING

STYLE

VOLUME (CM³)

DISTR CODE: D

UNLESS OTHERWISE SPECIFIED

THIS DOCUMENT IS IN ACCORDANCE WITH ASME Y14.5M-1994 AS AMENDED BY THE GM GLOBAL DIMENSIONING AND TOLERANCING ADDENDUM-2001. SEPARATE PATTERNS OF FEATURES MAY BE GAGED SEPARATELY REGARDLESS OF DATUM REFERENCES.

ALL DIMENSIONS ARE IN MILLIMETERS

REFERENCE

THIRD ANGLE PROJECTION

DO NOT SCALE

USE MATH DATA

CAD NX

DELPHI

CONNECTION SYSTEMS

Anting, China

COPYRIGHT 2013 DELPHI CORPORATION AND/OR ITS AFFILIATES. ALL RIGHTS RESERVED.

THIS DRAWING IS THE PROPERTY OF DELPHI CORPORATION AND CONTAINS DELPHI CONFIDENTIAL INFORMATION. THE REPRODUCTION, DISTRIBUTION AND UTILIZATION OF THIS DOCUMENT OR ITS RELATED CAD MATH DATA, AS WELL AS COMMUNICATION OF ANY CONTENT TO OTHERS, WITHOUT EXPRESS AUTHORIZATION, IS PROHIBITED.

		DATE
DR		
APVD1	JUN WEI	15OC13
APVD2	SUIBIN HUANG	15OC13
APVD3	ERIC ZHOU	15OC13
APVD4		
APVD5		

SUBSTANCES OF CONCERN AND RECYCLED CONTENT PER APTIV 10949001

MATERIAL: SEE COMPONENT DRAWING

DRAWING NAME: TAXI CONN 46 F SLD

DRAWING NUMBER						
33120566						
SIZE	SCALE	FRAME NO	SHEET NO	STG	REV	N/P
A1x3	2:1	1 OF 2	1 OF 1	R	02	BP

33120566

Mouser Electronics

Authorized Distributor

Click to View Pricing, Inventory, Delivery & Lifecycle Information:

Aptiv:

35492372